

ECHO LAKE DRIVE
**PROPOSED
PROGRAM A**

**PROPOSED
PROGRAM TYPES**

-  Shade Structure
-  Play/Flex Space
-  Open Lawn
-  Butterfly Garden
-  Decomposed Granite
-  Parallel Parking
-  Picnic Tables
-  Benches
-  Nature Path


**PROPOSED
CIRCULATION**


-  Walking Trail

**ADDITIONAL
AMENITIES**

-  Lighting

*Note: Future Pedestrian Bridge Connection shown for documentation purposes only.

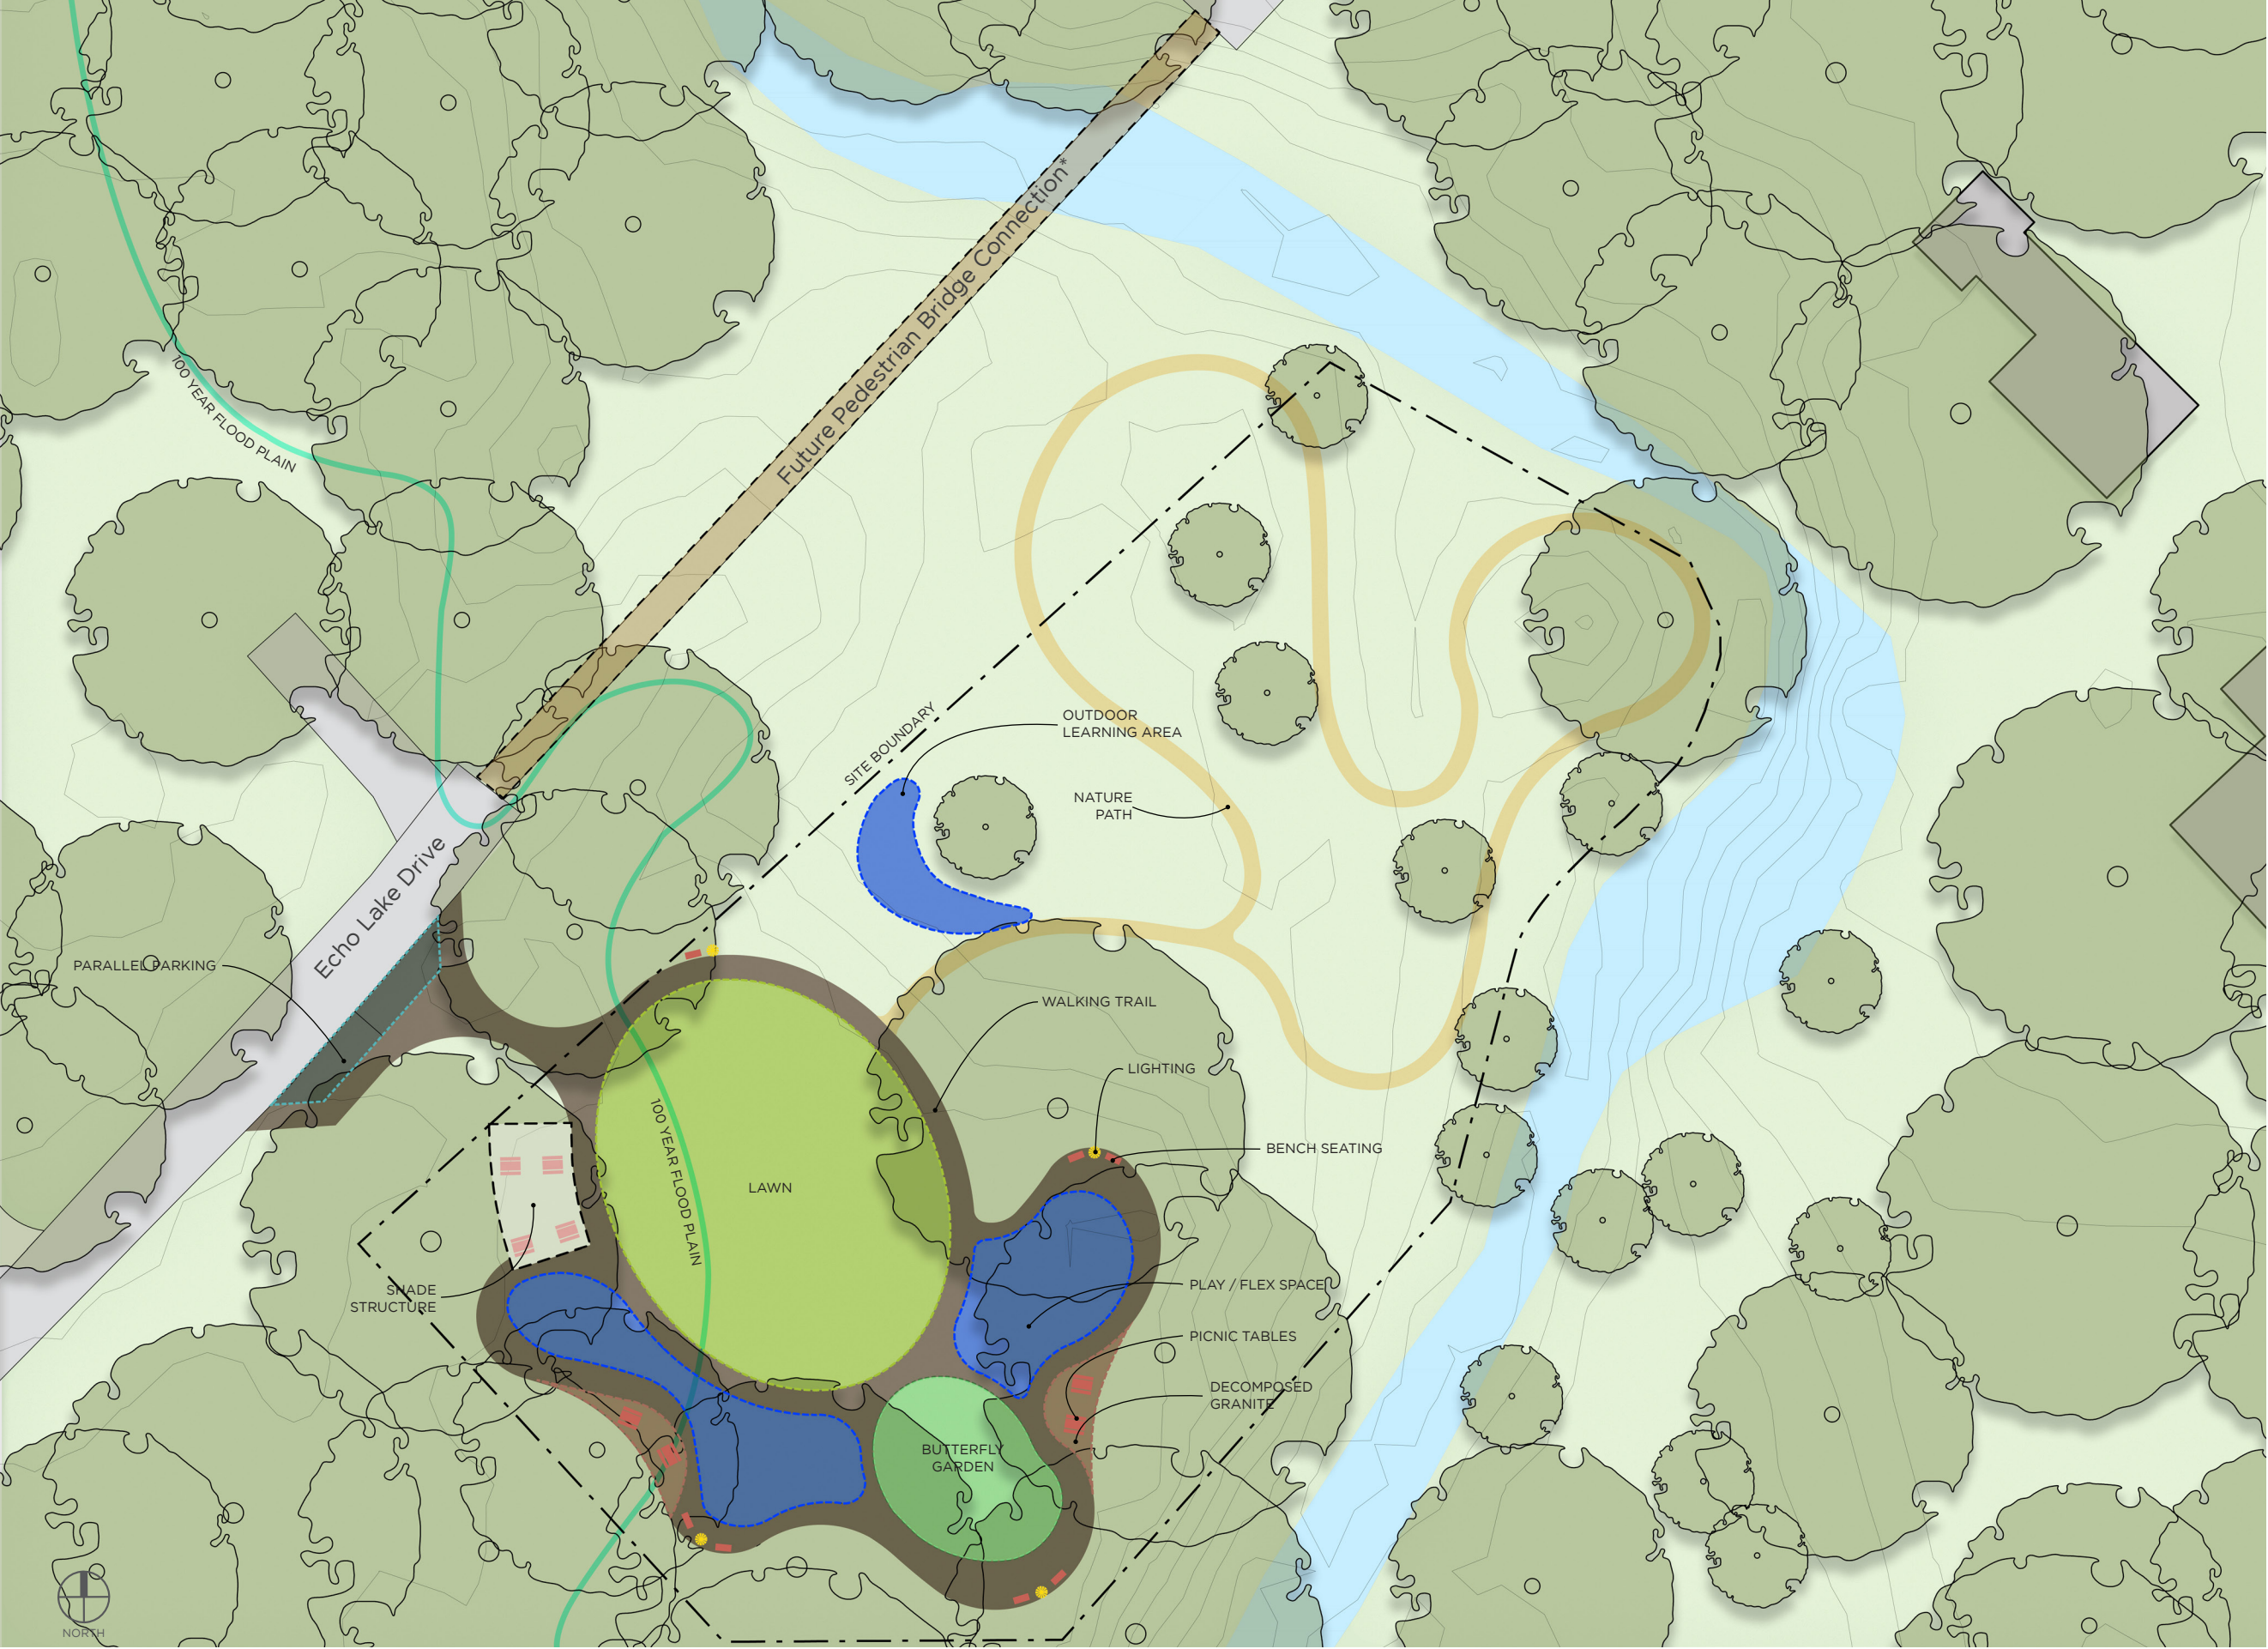

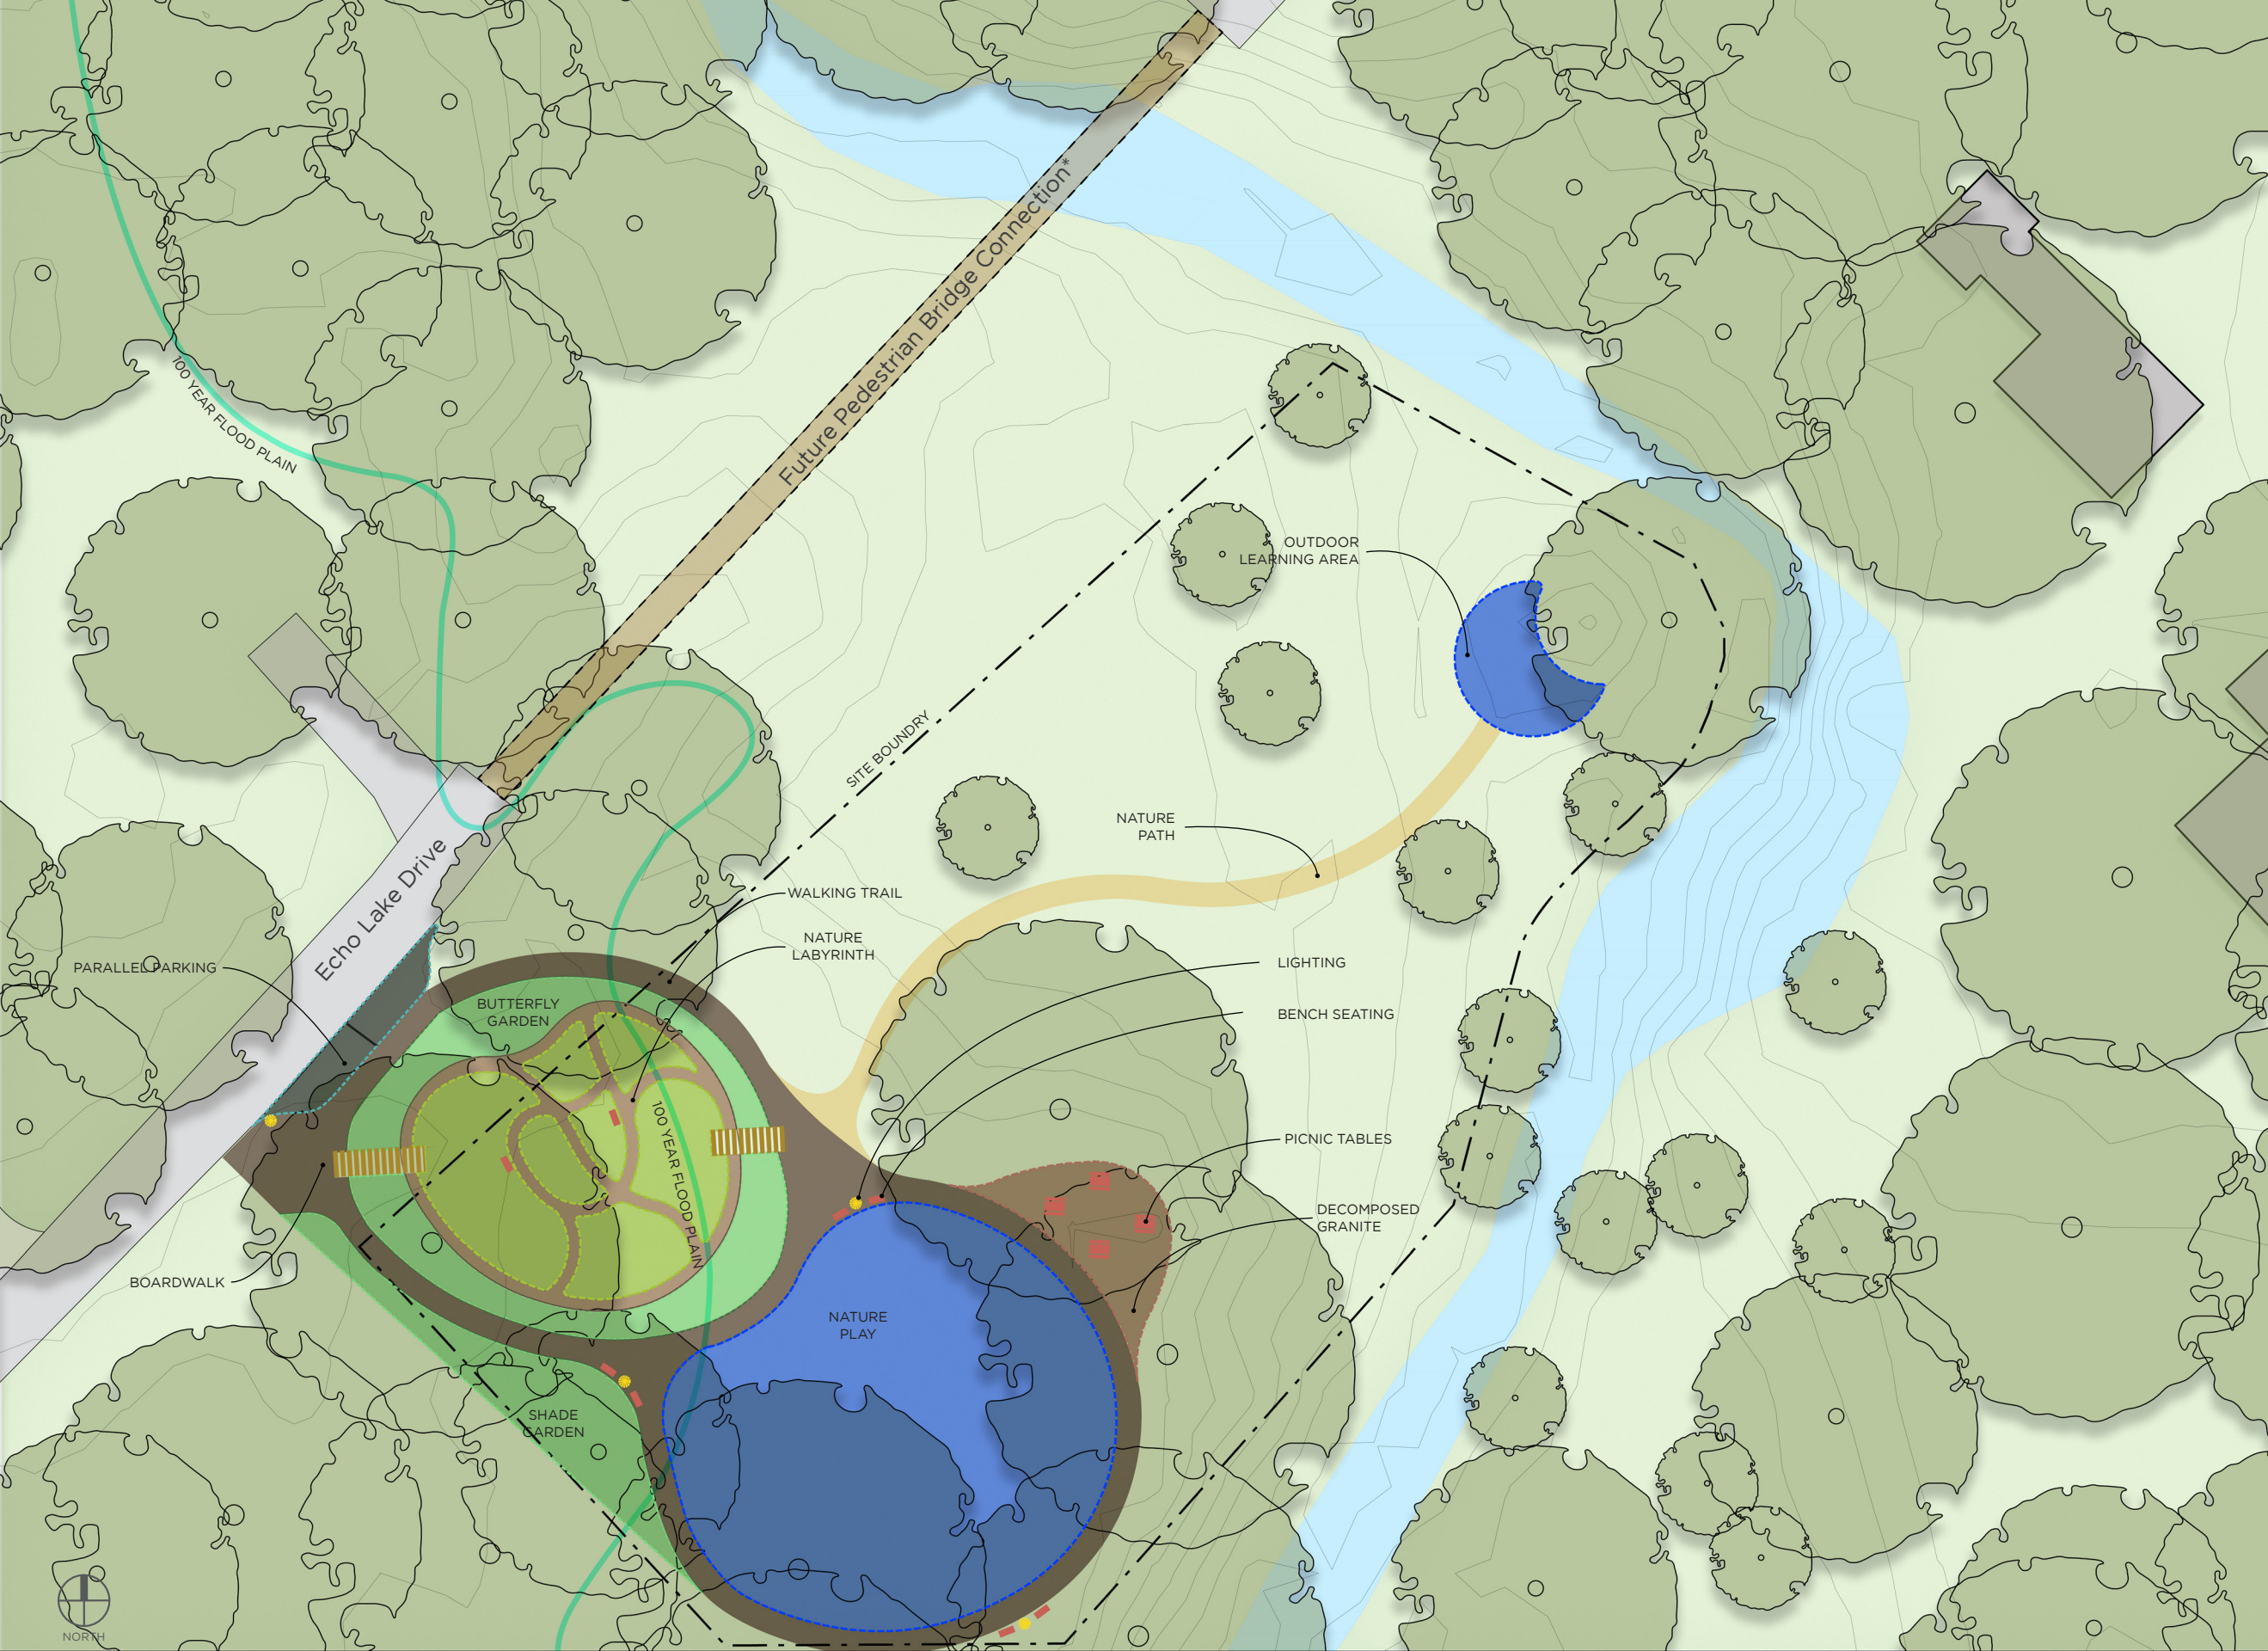

ECHO LAKE DRIVE PROPOSED PROGRAM B

PROPOSED PROGRAM TYPES

- Shade Structure
- Play/Flex Space
- Open Lawn
- Board Walk
- Butterfly Garden
- Decomposed Granite
- Parallel Parking
- Picnic Tables
- Benches
- Nature Path

PROPOSED CIRCULATION

- Walking Trail

ADDITIONAL AMENITIES

- Lighting

*Note: Future Pedestrian Bridge Connection shown for documentation purposes only.